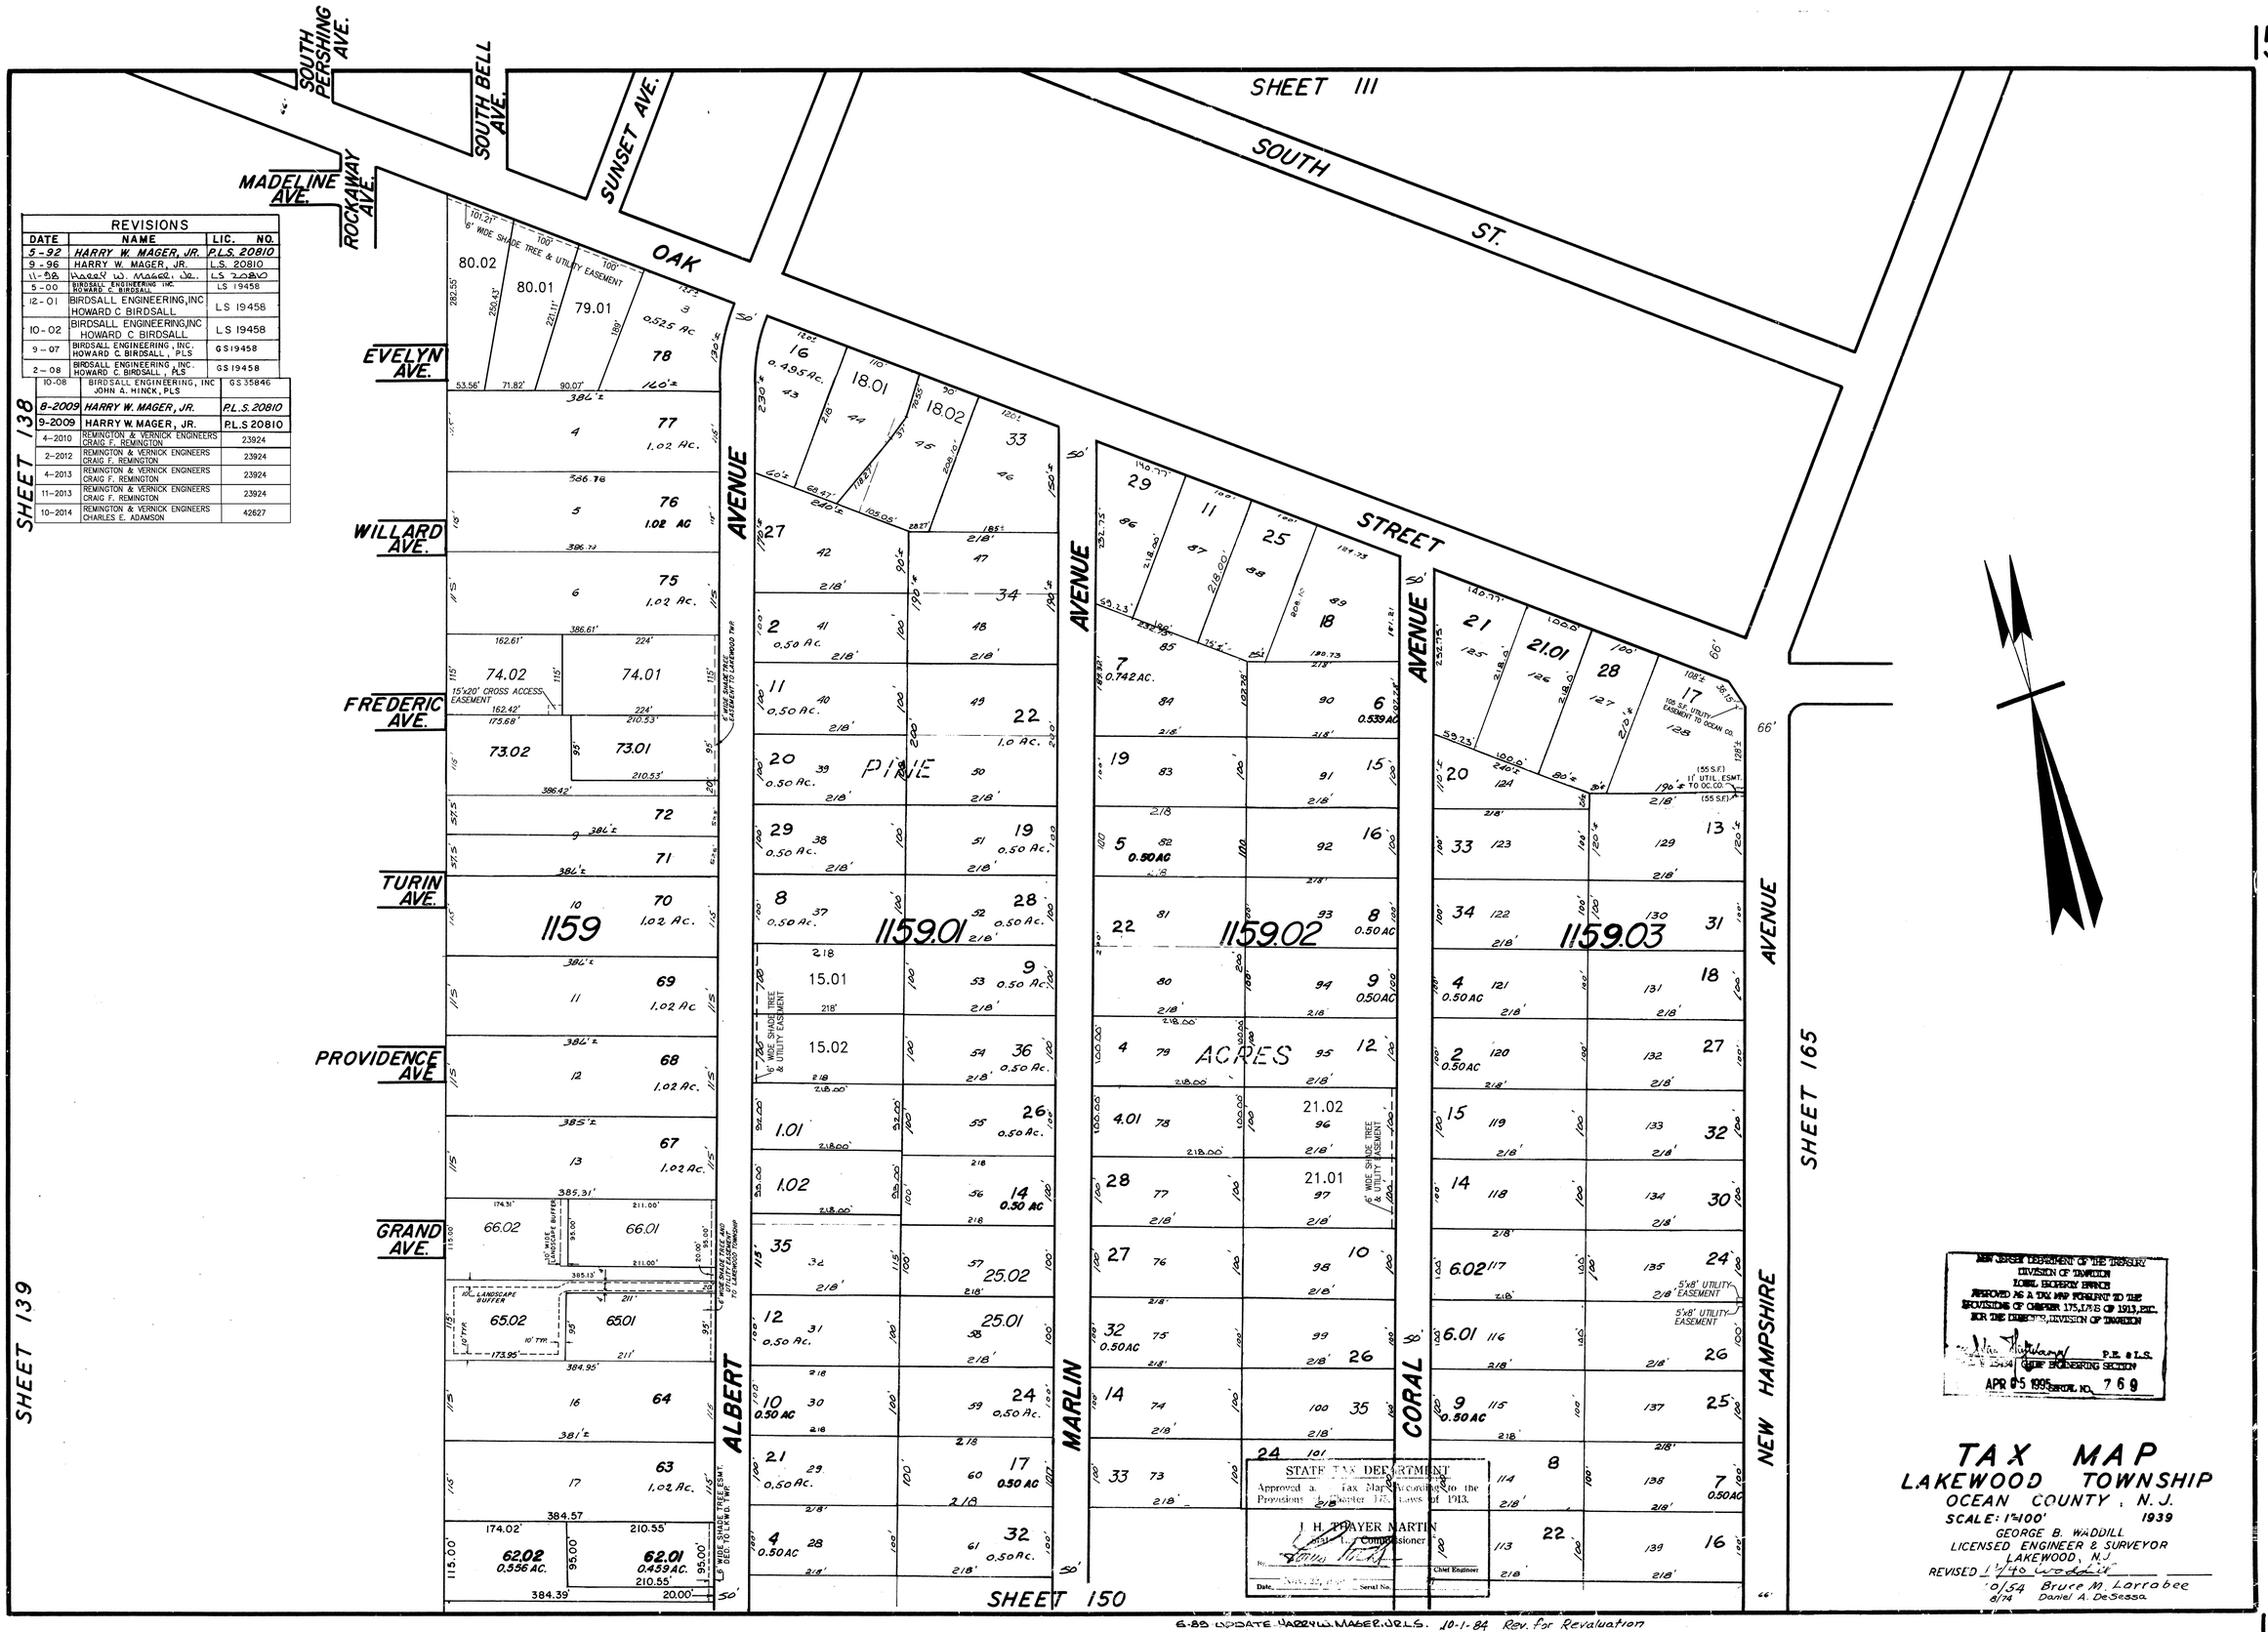

REVISIONS		
DATE	NAME	LIC. NO.
5-92	HARRY W. MAGER, JR.	P.L.S. 20810
9-96	HARRY W. MAGER, JR.	L.S. 20810
11-98	Harry W. Mager, Jr.	LS 20810
5-00	BIRDSALL ENGINEERING INC. HOWARD C. BIRDSALL	LS 19458
12-01	BIRDSALL ENGINEERING, INC HOWARD C BIRDSALL	LS 19458
10-02	BIRDSALL ENGINEERING, INC HOWARD C BIRDSALL	LS 19458
9-07	BIRDSALL ENGINEERING, INC. HOWARD C. BIRDSALL, PLS	GS 19458
2-08	BIRDSALL ENGINEERING, INC. HOWARD C. BIRDSALL, PLS	GS 19458
10-08	BIRDSALL ENGINEERING, INC JOHN A. HINCK, PLS	GS 35846
8-2009	HARRY W. MAGER, JR.	P.L.S. 20810
9-2009	HARRY W. MAGER, JR.	P.L.S 20810
4-2010	REMINGTON & VERNICK ENGINEERS CRAIG F. REMINGTON	23924
2-2012	REMINGTON & VERNICK ENGINEERS CRAIG F. REMINGTON	23924
4-2013	REMINGTON & VERNICK ENGINEERS CRAIG F. REMINGTON	23924
11-2013	REMINGTON & VERNICK ENGINEERS CRAIG F. REMINGTON	23924
10-2014	REMINGTON & VERNICK ENGINEERS CHARLES E. ADAMSON	42627

TAX MAP
LAKEWOOD TOWNSHIP
OCEAN COUNTY, N.J.

SCALE: 1"=100' 1939

GEORGE B. WADDILL
LICENSED ENGINEER & SURVEYOR
LAKEWOOD, N.J.

REVISED 11/40 Waddill
10/54 Bruce M. Larrabee
8/74 Daniel A. DeSessa

6-89 UPDATE HARRY W. MAGER, JR. L.S.
10-1-84 Rev. for Revaluation
12-84 Update
3-86 Update
12-87 UPDATE - HARRY W. MAGER, JR. - L.S.
9-88 UPDATE -