TAX MAP
TOWNSHIP OF LAKEWOOD

OCEAN COUNTY NEW JERSEY

SCALE: 1"=50' DATE: 2-14-2012

CHARLES E. ADAMSON NJ PROFESSIONAL LAND SURVEYOR LIC. NO. 42627

24 GA 28003300

REMINGTON, VERNICK & VENA ENGINEERS
3 JOCAMA BOULEVARD-SUITE 2, OLD BRIDGE, N.J. 08857
(732) 955-8000, FAX (732) 591-2815
WEB SITE ADDRESS: WWW.RVE.COM

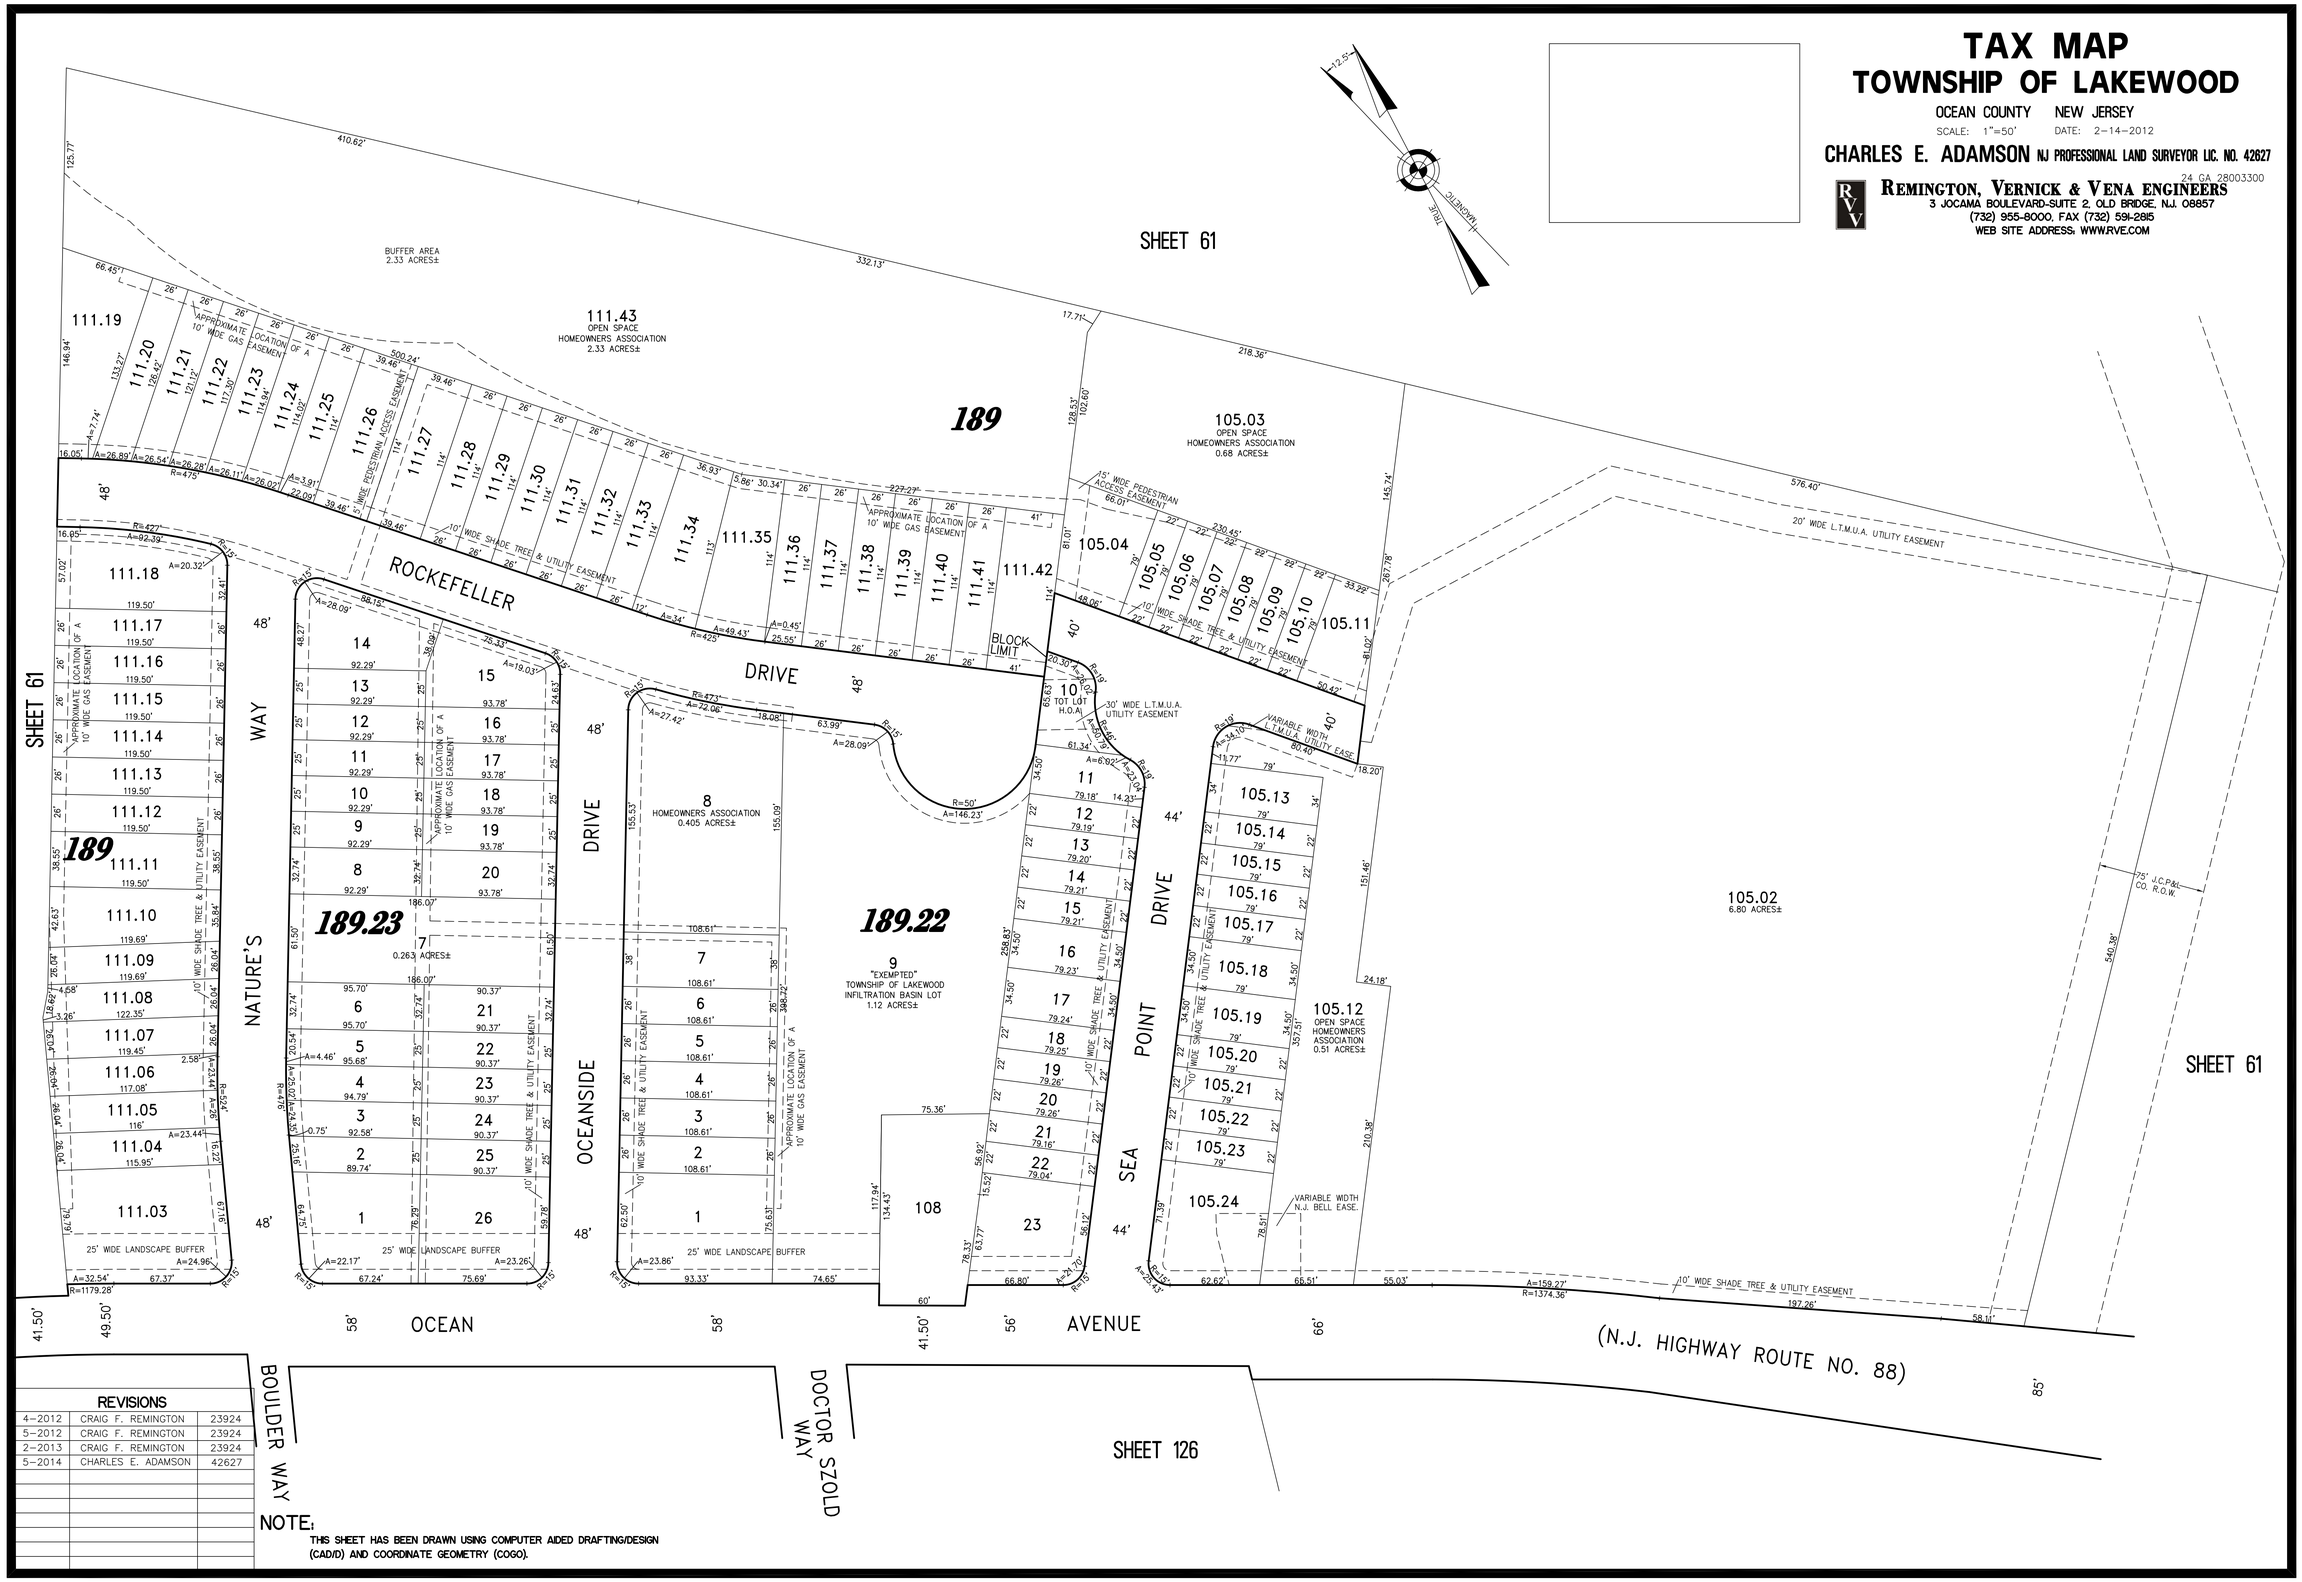

REVISIONS		
4-2012	CRAIG F. REMINGTON	23924
5-2012	CRAIG F. REMINGTON	23924
2-2013	CRAIG F. REMINGTON	23924
5-2014	CHARLES E. ADAMSON	42627

NOTE:
THIS SHEET HAS BEEN DRAWN USING COMPUTER AIDED DRAFTING/DESIGN (CAD/D) AND COORDINATE GEOMETRY (COGO).