REVISIONS		

NOTE:
THIS SHEET HAS BEEN DRAWN USING COMPUTER AIDED DRAFTING/DESIGN (CAD/D) AND COORDINATE GEOMETRY (COGO).

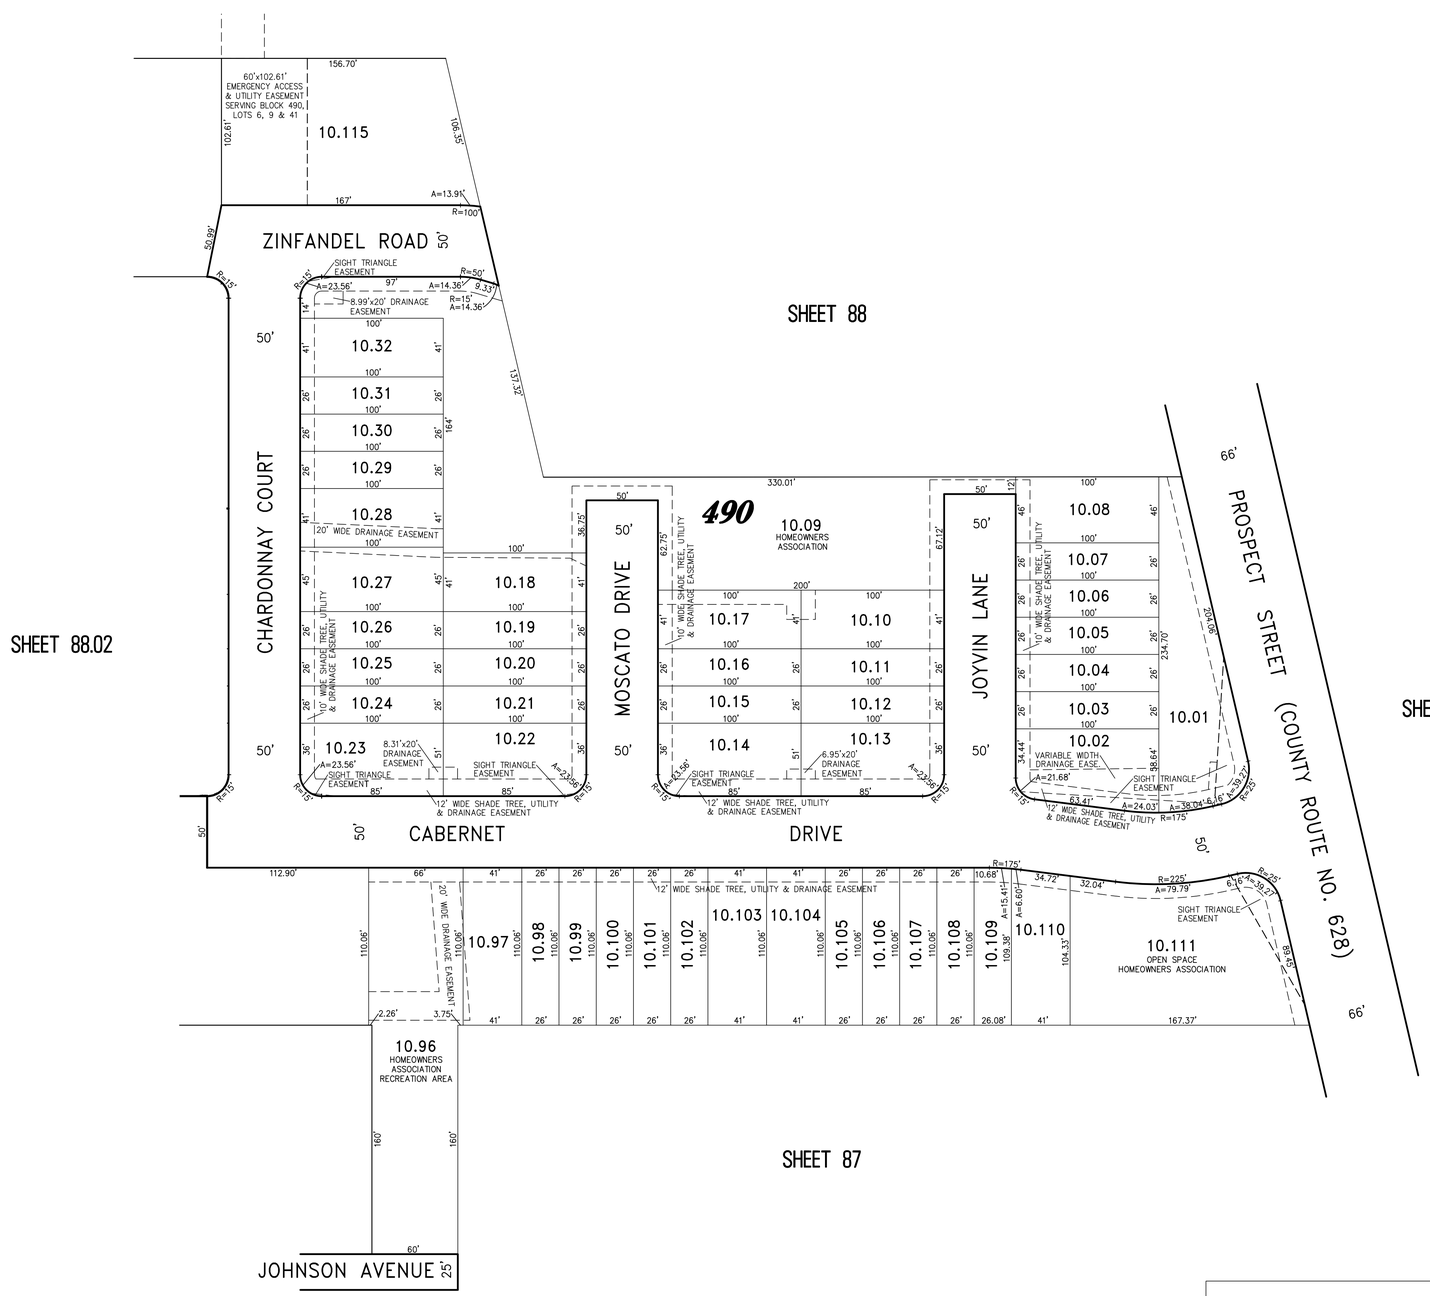

TAX MAP
TOWNSHIP OF LAKEWOOD

OCEAN COUNTY NEW JERSEY

SCALE: 1"=50' DATE: 7-1-2014

CHARLES E. ADAMSON NJ PROFESSIONAL LAND SURVEYOR LIC. NO. 42627

24 GA 28003300

REMINGTON, VERNICK & VENA ENGINEERS
3 JOCAMA BOULEVARD-SUITE 2, OLD BRIDGE, N.J. 08857
(732) 955-8000, FAX (732) 591-2815
WEB SITE ADDRESS: WWW.RVE.COM

PROSPECT VINES PHASE 1 & 2